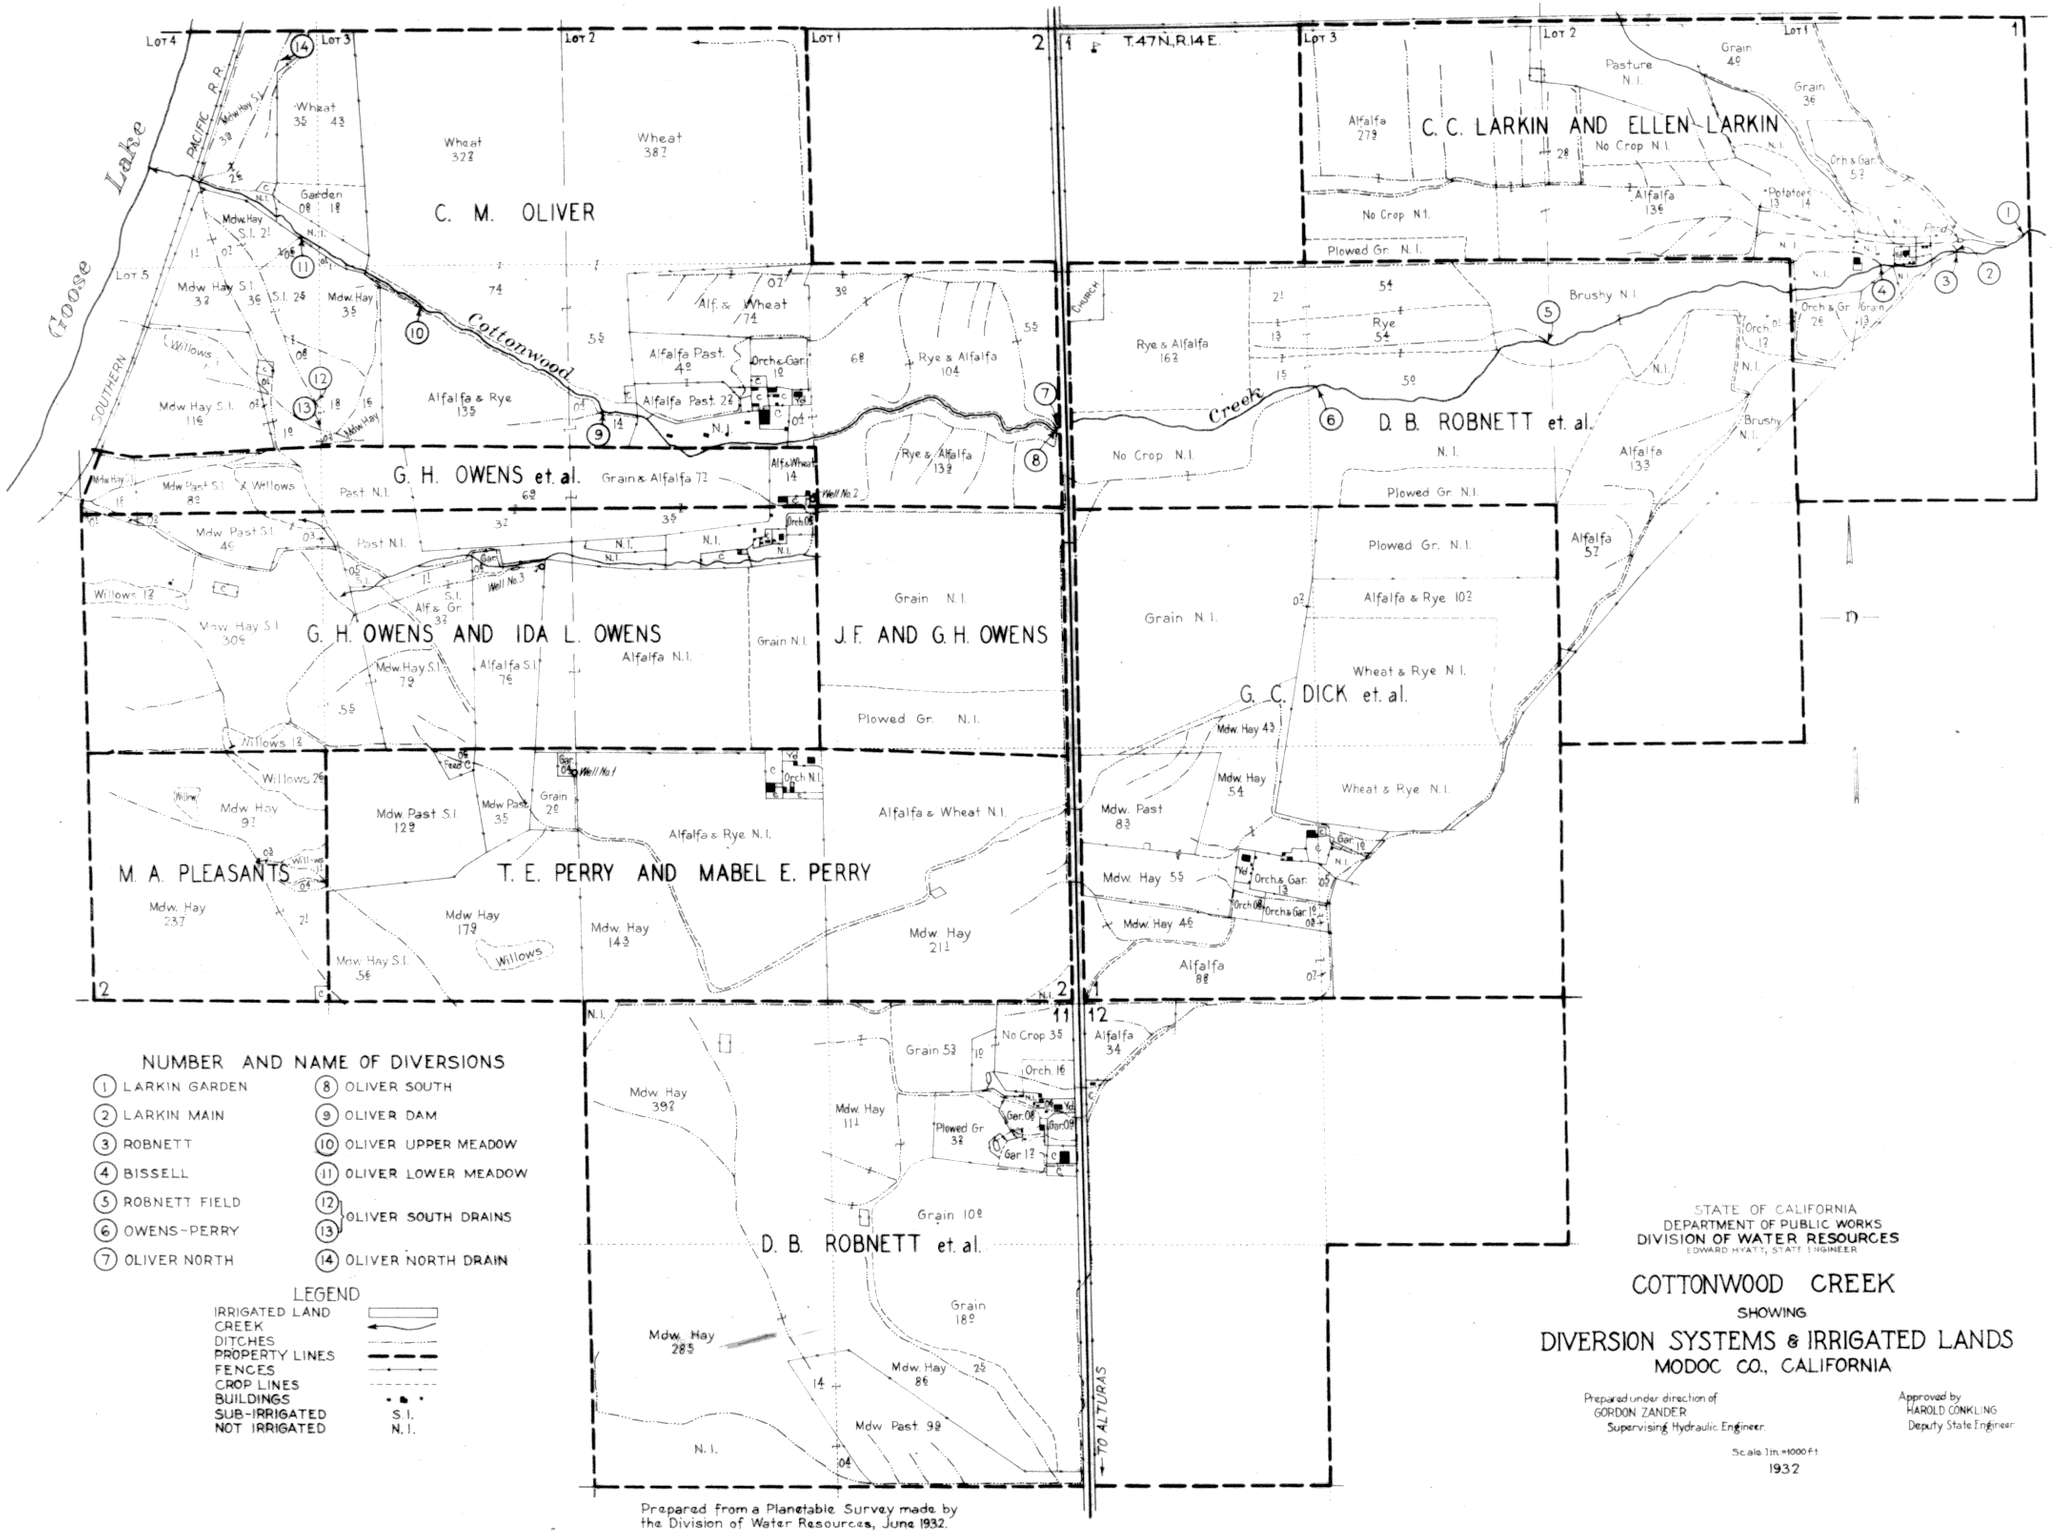
T.47N.,R.14E.
Goose Lake
PACIFIC R.R.
SOUTHERN
Cottonwood Creek
C. M. OLIVER
C. C. LARKIN AND ELLEN LARKIN
D. B. ROBNETT et. al.
G. H. OWENS et. al.
G. H. OWENS AND IDA L. OWENS
J. F. AND G. H. OWENS
G. C. DICK et. al.
M. A. PLEASANTS
T. E. PERRY AND MABEL E. PERRY
D. B. ROBNETT et. al.
TO ALTURAS
NUMBER AND NAME OF DIVERSIONS
1 LARKIN GARDEN
2 LARKIN MAIN
3 ROBNETT
4 BISSELL
5 ROBNETT FIELD
6 OWENS-PERRY
7 OLIVER NORTH
8 OLIVER SOUTH
9 OLIVER DAM
10 OLIVER UPPER MEADOW
11 OLIVER LOWER MEADOW
12 13 OLIVER SOUTH DRAINS
14 OLIVER NORTH DRAIN
LEGEND
IRRIGATED LAND
CREEK
DITCHES
PROPERTY LINES
FENCES
CROP LINES
BUILDINGS
SUB-IRRIGATED S.I.
NOT IRRIGATED N.I.
Prepared from a Planetable Survey made by the Division of Water Resources, June 1932.
STATE OF CALIFORNIA
DEPARTMENT OF PUBLIC WORKS
DIVISION OF WATER RESOURCES
EDWARD HYATT, STATE ENGINEER
COTTONWOOD CREEK
SHOWING
DIVERSION SYSTEMS & IRRIGATED LANDS
MODOC CO., CALIFORNIA
Prepared under direction of
GORDON ZANDER
Supervising Hydraulic Engineer
Approved by
HAROLD CONKLING
Deputy State Engineer
Scale 1 in. = 1000 ft
1932