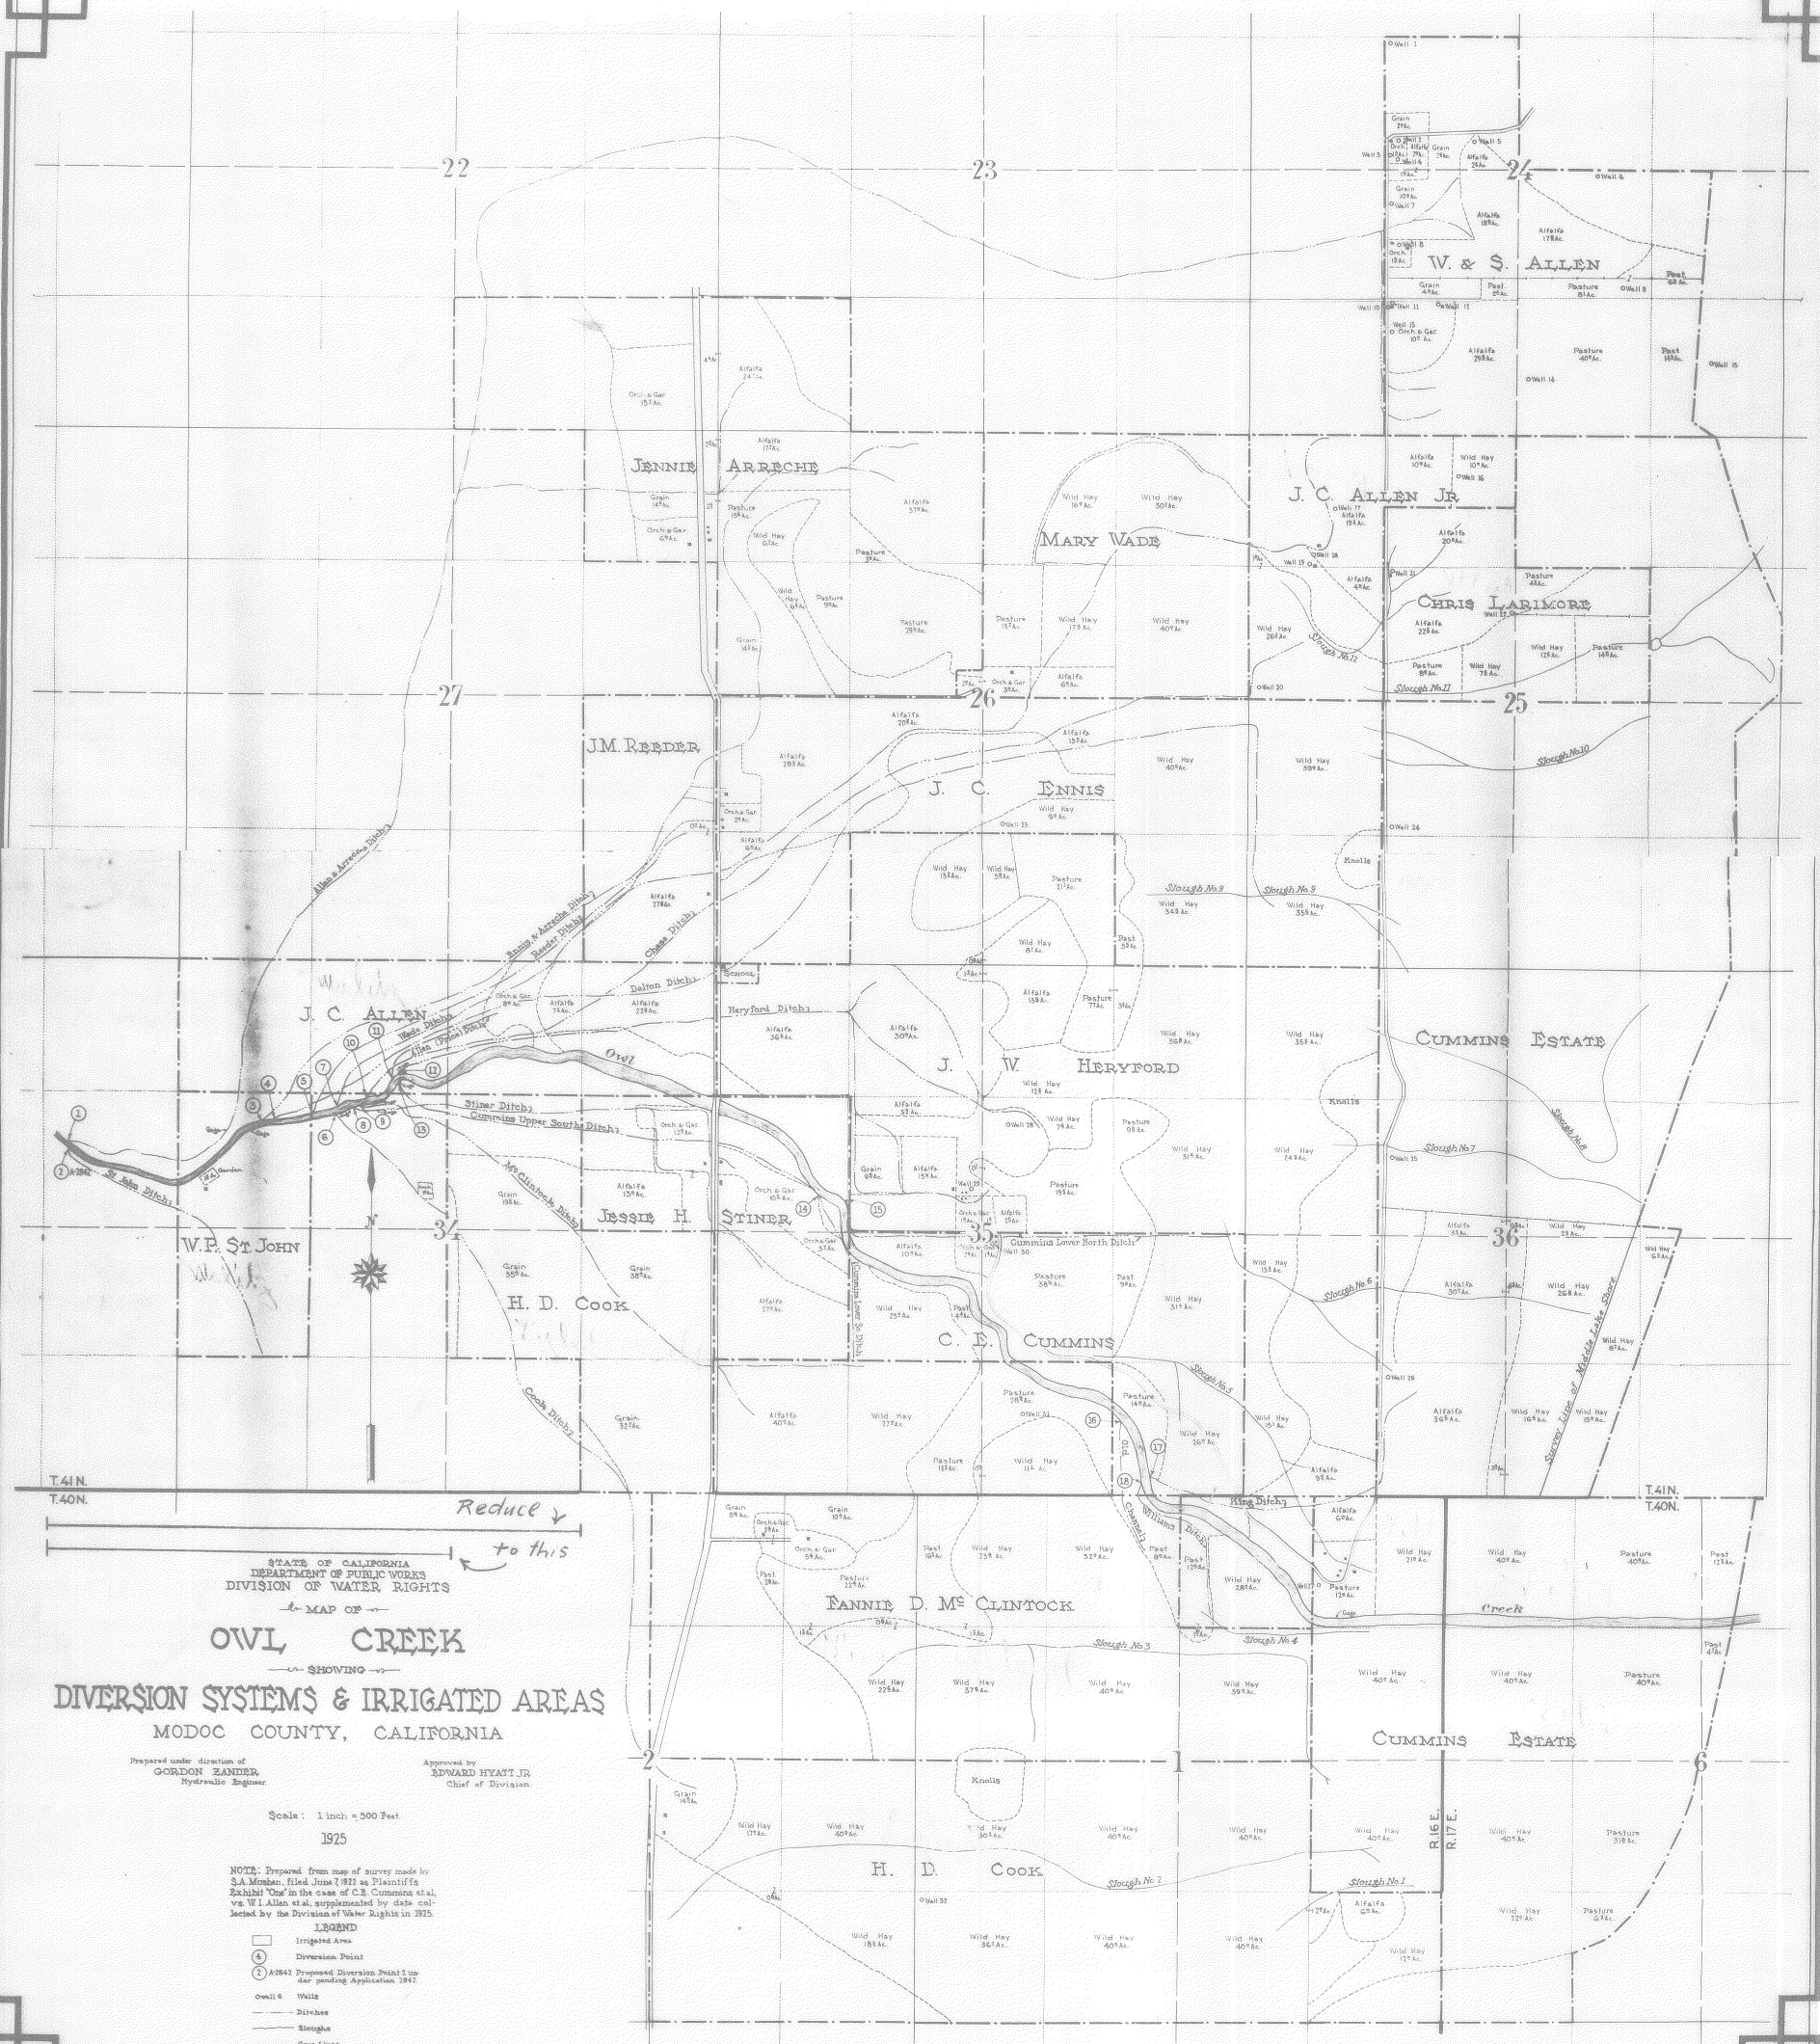

STATE OF CALIFORNIA
DEPARTMENT OF PUBLIC WORKS
DIVISION OF WATER RIGHTS

MAP OF

OWL CREEK

SHOWING

DIVERSION SYSTEMS & IRRIGATED AREAS

MODOC COUNTY, CALIFORNIA

Prepared under direction of
GORDON ZANDER,
Hydraulic Engineer.

Approved by
EDWARD HYATT JR.
Chief of Division.

Scale: 1 inch = 500 Feet.

1925

NOTE: Prepared from map of survey made by S.A. Mushan, filed June 7, 1922 as Plaintiff's Exhibit "One" in the case of C.E. Cummins et al, vs. W.I. Allen et al, supplemented by data collected by the Division of Water Rights in 1925.

LEGEND

- Irrigated Area
- (4) Diversion Point
- (2) A-2842 Proposed Diversion Point 2 under pending Application 2842.
- Owell 6 Wells
- Ditches
- Sloughs
- Crop Lines
- Property Lines

J.W. McP. 'n