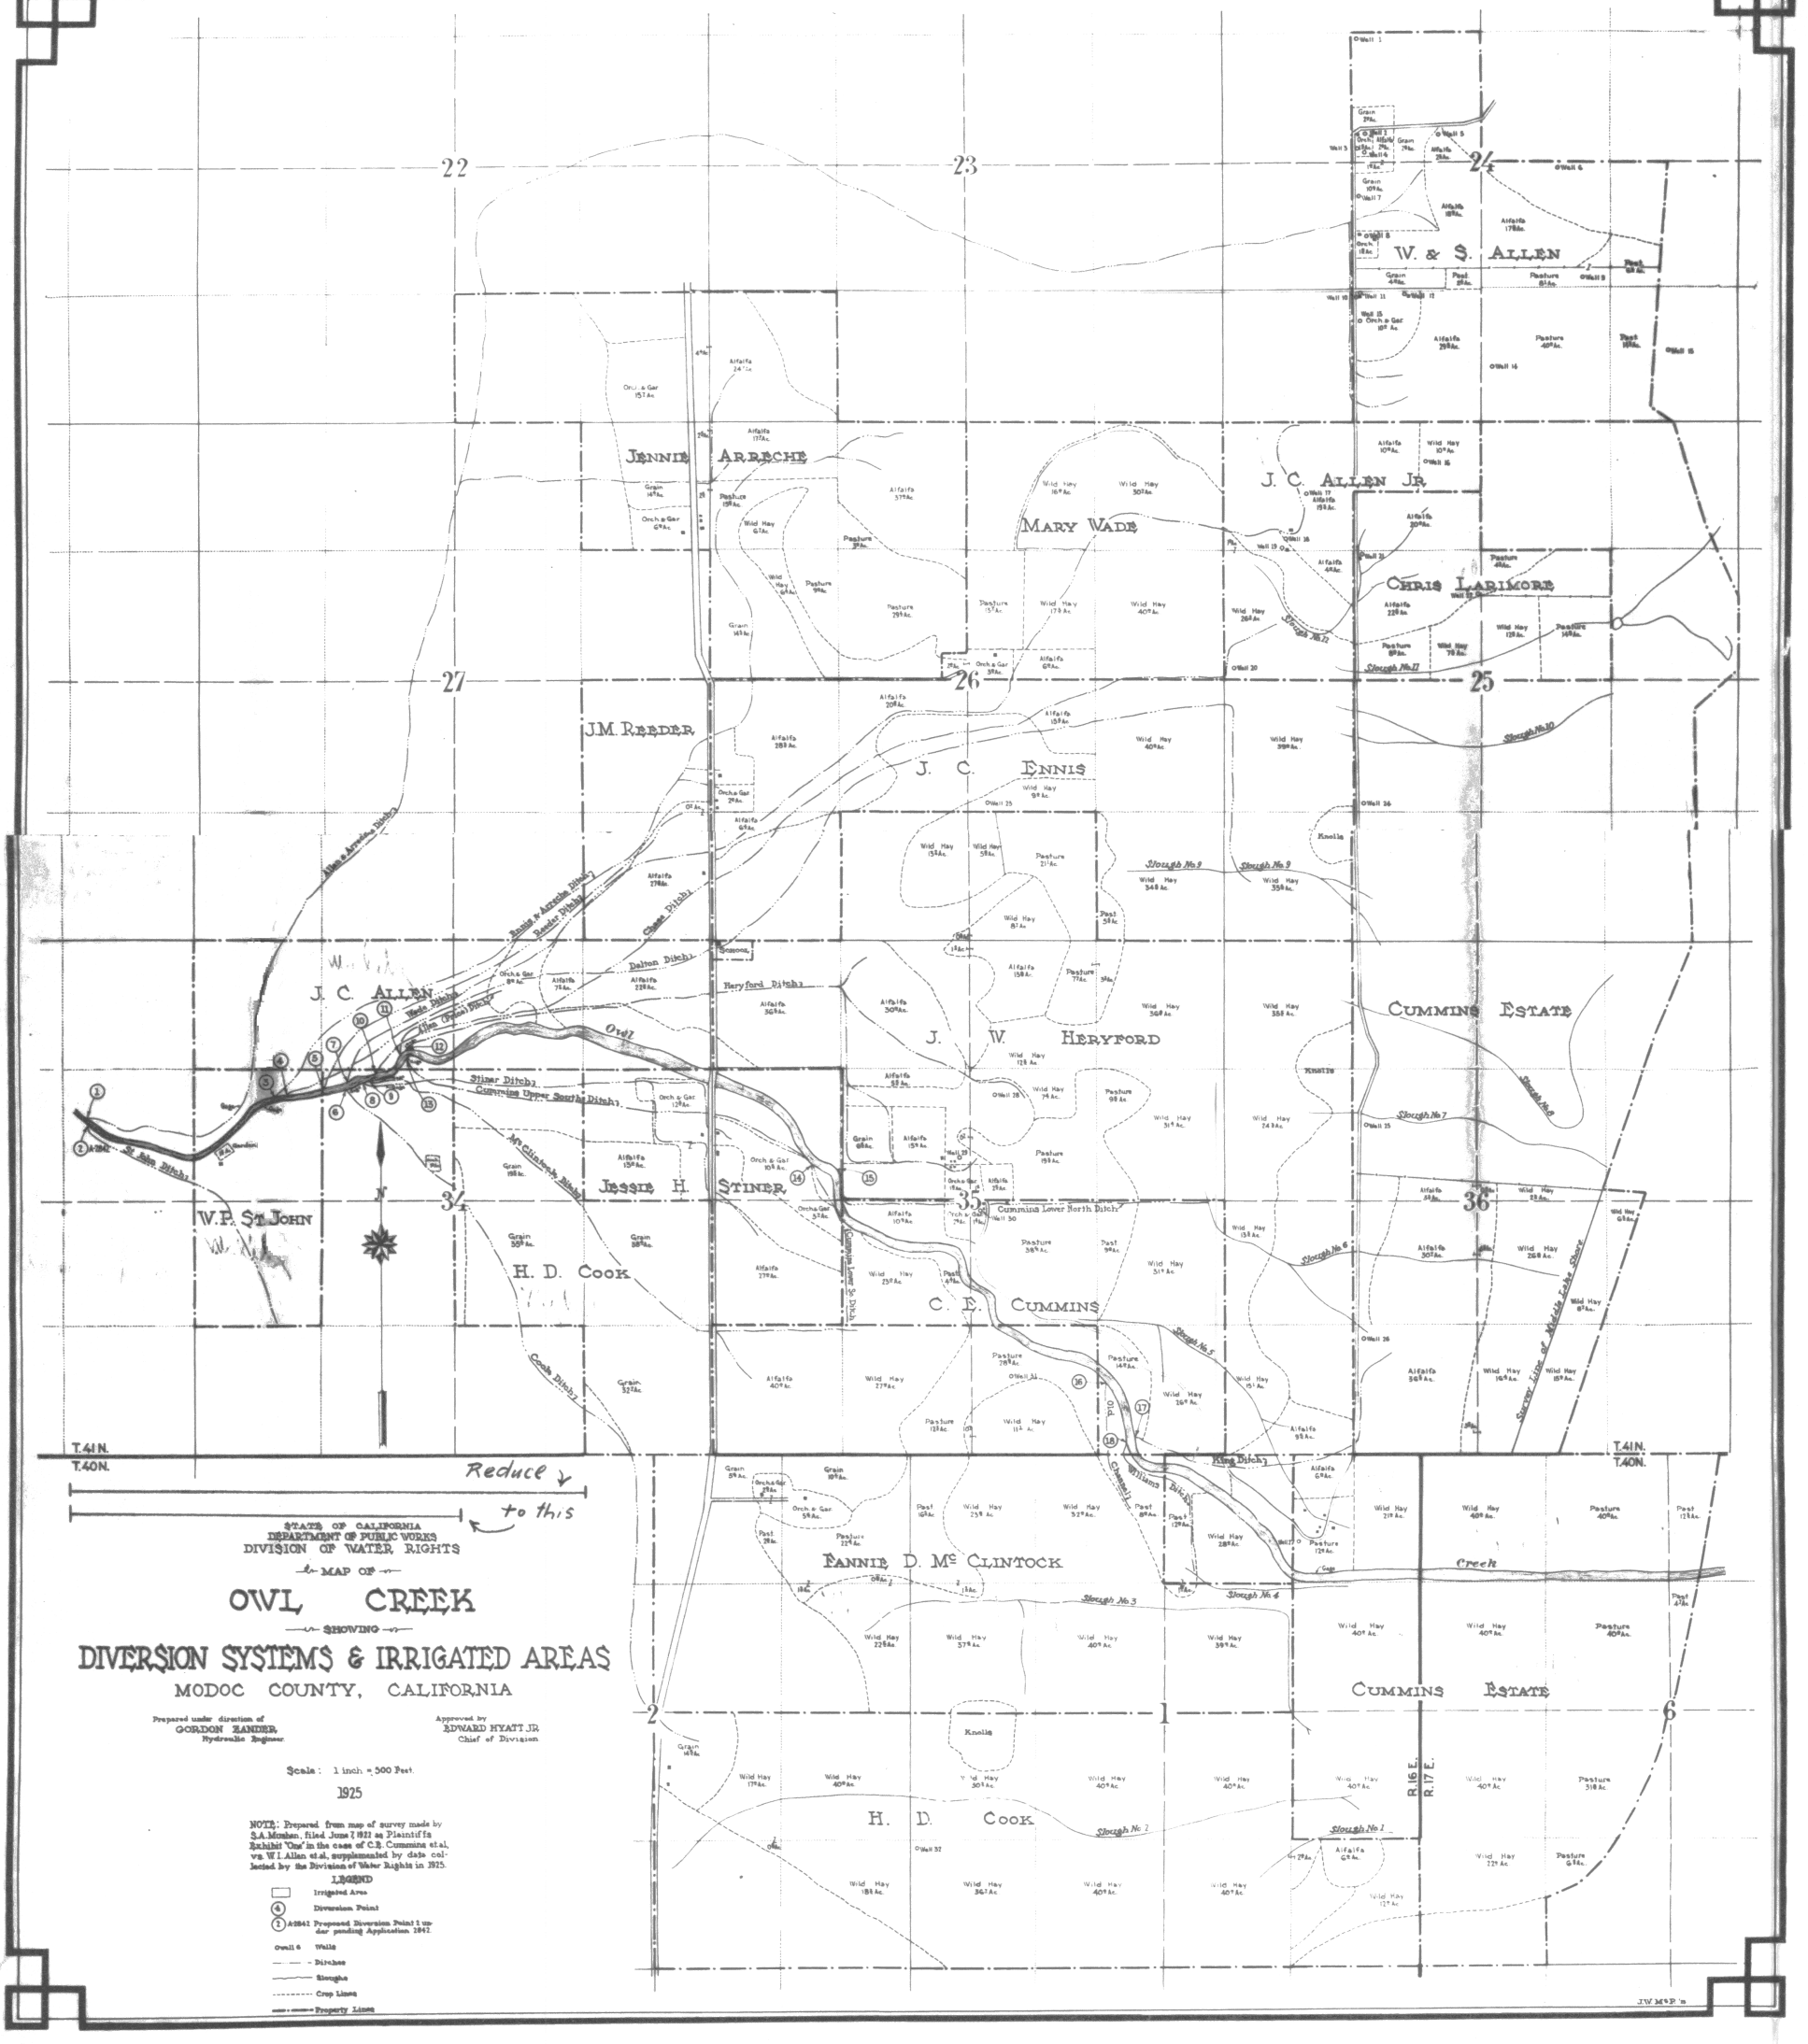

22
23
24
27
26
25
34
35
36
2
1
6
W. & S. ALLEN
JENNIE ARRECHE
MARY WADE
J. C. ALLEN JR.
CHRIS LARIMORE
J.M. REEDER
J. C. ENNIS
J. C. ALLEN
J. W. HERYFORD
CUMMINS ESTATE
JESSIE H. STINER
W.P. ST JOHN
H. D. COOK
C. E. CUMMINS
FANNIE D. McCLINTOCK
CUMMINS ESTATE
H. D. COOK
Owl
Creek
Knolls
Slough No. 1
Slough No. 2
Slough No. 3
Slough No. 4
Slough No. 5
Slough No. 6
Slough No. 7
Slough No. 9
Slough No. 10
Slough No. 11
Slough No. 12
Cummins Lower North Ditch
Cummins Lower So. Ditch
Cummins Upper South Ditch
Heryford Ditch
Dalton Ditch
Chase Ditch
Reeder Ditch
Stiner Ditch
McClintock Ditch
Cook Ditch
King Ditch
Williams Ditch
Old Channel
Allen & Arreche Ditch
Wade Ditch
Allen (Price) Ditch
St. John Ditch
Survey Line of Middle Lake Shore
T.41N.
T.40N.
R.16E.
R.17E.
Reduce to this
STATE OF CALIFORNIA
DEPARTMENT OF PUBLIC WORKS
DIVISION OF WATER RIGHTS
MAP OF
OWL CREEK
SHOWING
DIVERSION SYSTEMS & IRRIGATED AREAS
MODOC COUNTY, CALIFORNIA
Prepared under direction of
GORDON ZANDER
Hydraulic Engineer
Approved by
EDWARD HYATT JR
Chief of Division
Scale: 1 inch = 500 Feet.
1925
NOTE: Prepared from map of survey made by S.A. Mushen, filed June 7, 1922 as Plaintiffs Exhibit "One" in the case of C.E. Cummins et al, vs. W.I. Allen et al, supplemented by data collected by the Division of Water Rights in 1925.
LEGEND
Irrigated Area
Diversion Point
A2842 Proposed Diversion Point 2 under pending Application 2842.
Owell 6 Wells
Ditches
Sloughs
Crop Lines
Property Lines
J.W. McP.'s