NUMBER AND NAME OF DIVERSIONS

1. ROYCE
2. CRESSLER
3. HILL
4. SCHOOL HOUSE
5. E. F. HILL LOWER
6. W. E. HILL NORTH
7. W. E. HILL SOUTH
8. W. E. HILL MIDDLE
9. W. E. HILL LOWER
10. LOWER SOUTH CHANNEL
11. TIERNEY
12. CLOUD
13. BOWERS MAIN
14. Mc CULLEY
15. BOWERS SOUTH
16. BOWERS NORTH
17. GAUSTAD NORTH
18. GAUSTAD SOUTH
19. GAUSTAD CORRAL
20. GAUSTAD UPPER MEADOW
21. GAUSTAD LOWER MEADOW

LEGEND

IRRIGATED LAND	
CREEKS	
DITCHES	
PROPERTY LINES	
FENCES	
CROP LINES	
BUILDINGS	
NOT IRRIGATED	N. I.
ARTESIAN WELLS	A.W.

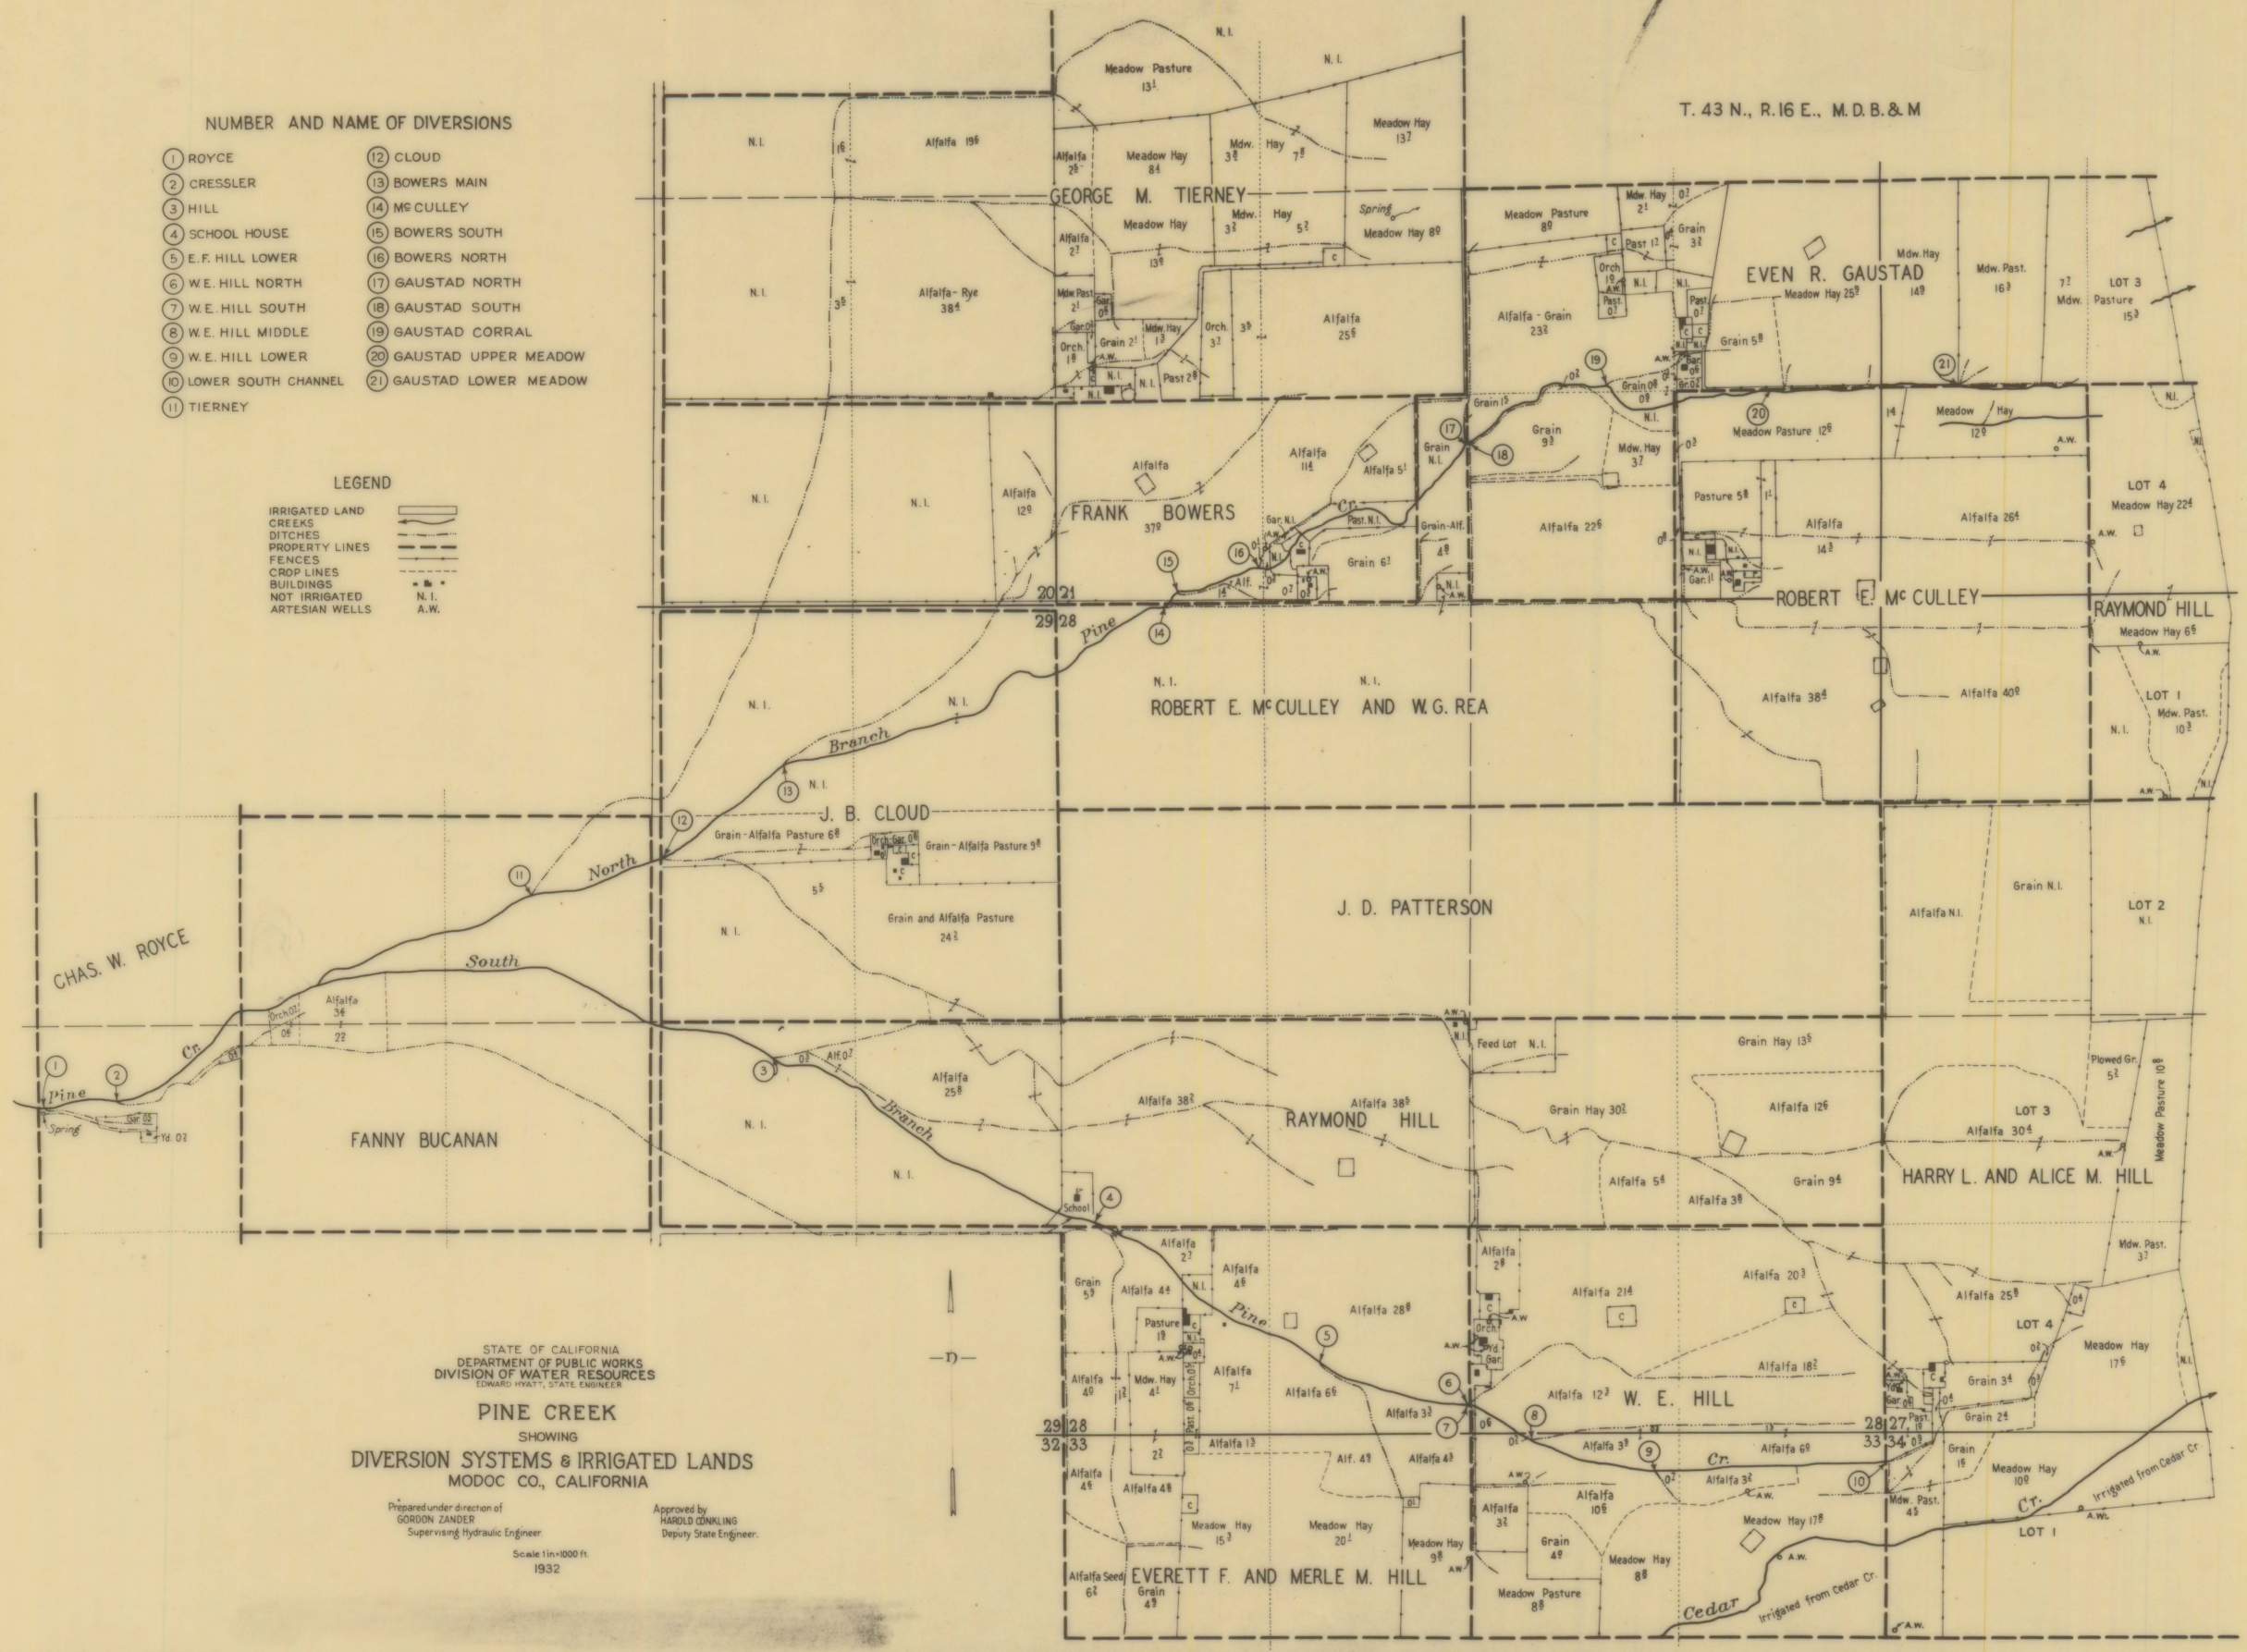

STATE OF CALIFORNIA
DEPARTMENT OF PUBLIC WORKS
DIVISION OF WATER RESOURCES
EDWARD HYATT, STATE ENGINEER

PINE CREEK

SHOWING

DIVERSION SYSTEMS & IRRIGATED LANDS

MODOC CO., CALIFORNIA

Prepared under direction of
GORDON ZANDER
Supervising Hydraulic Engineer

Approved by
HAROLD CONKLING
Deputy State Engineer.

Scale 1 in = 1000 ft.

1932