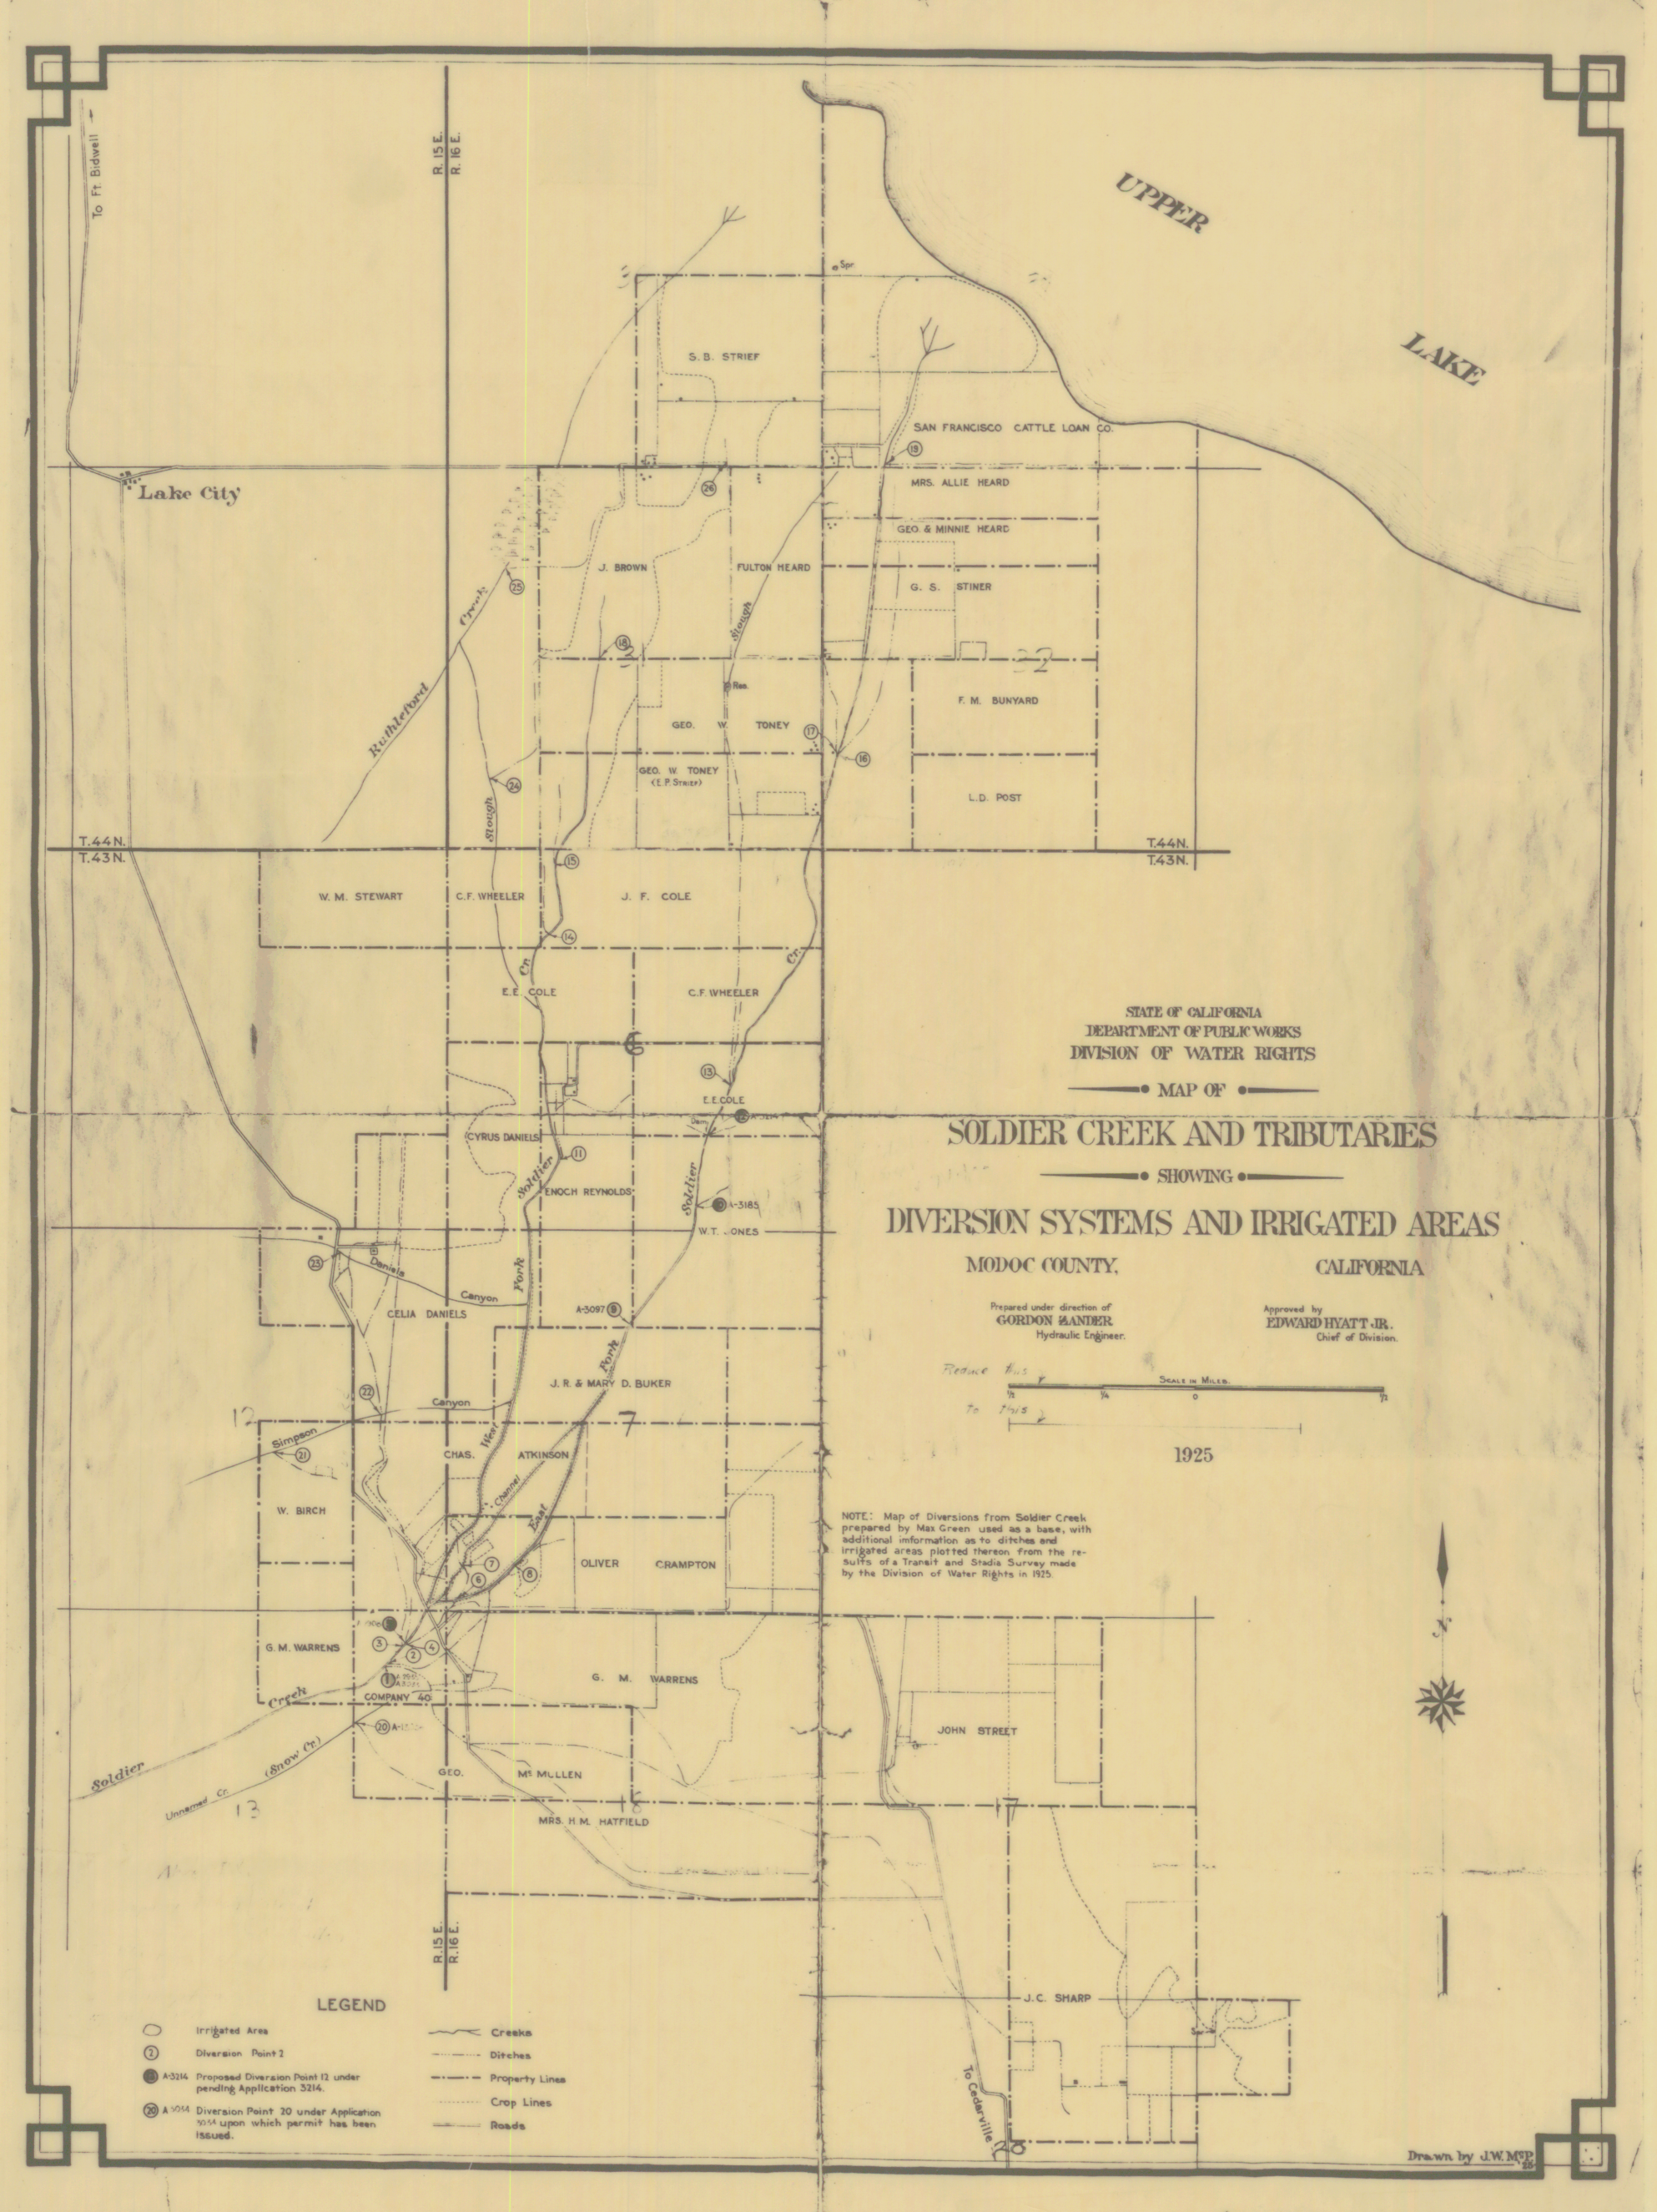
STATE OF CALIFORNIA
DEPARTMENT OF PUBLIC WORKS
DIVISION OF WATER RIGHTS
MAP OF
SOLDIER CREEK AND TRIBUTARIES
SHOWING
DIVERSION SYSTEMS AND IRRIGATED AREAS
MODOC COUNTY, CALIFORNIA
Prepared under direction of
GORDON ZANDER
Hydraulic Engineer.
Approved by
EDWARD HYATT JR.
Chief of Division.
Reduce this
to this
Scale in Miles.
1/2 1/4 0 1/2
1925
NOTE: Map of Diversions from Soldier Creek prepared by Max Green used as a base, with additional imformation as to ditches and irrigated areas plotted thereon from the results of a Transit and Stadia Survey made by the Division of Water Rights in 1925.
UPPER LAKE
Lake City
To Ft. Bidwell
R. 15 E.
R. 16 E.
T. 44 N.
T. 43 N.
S. B. STRIEF
SAN FRANCISCO CATTLE LOAN CO.
MRS. ALLIE HEARD
GEO. & MINNIE HEARD
J. BROWN
FULTON HEARD
G. S. STINER
F. M. BUNYARD
GEO. W. TONEY
GEO. W. TONEY (E. P. STRIEF)
L. D. POST
W. M. STEWART
C. F. WHEELER
J. F. COLE
E. E. COLE
CYRUS DANIELS
ENOCH REYNOLDS
W. T. JONES
CELIA DANIELS
J. R. & MARY D. BUKER
CHAS. ATKINSON
W. BIRCH
OLIVER CRAMPTON
G. M. WARRENS
COMPANY 40
GEO. McMULLEN
MRS. H. M. HATFIELD
JOHN STREET
J. C. SHARP
To Cedarville
Ruthleford Creek
Soldier Creek
Soldier Fork
East Fork
West Fork
Slough
Canyon
Simpson
Daniels
Unnamed Cr.
(Snow Cr.)
LEGEND
Irrigated Area
Diversion Point 2
A-3214 Proposed Diversion Point 12 under pending Application 3214.
A-3034 Diversion Point 20 under Application 3034 upon which permit has been issued.
Creeks
Ditches
Property Lines
Crop Lines
Roads
Drawn by J.W. McP.